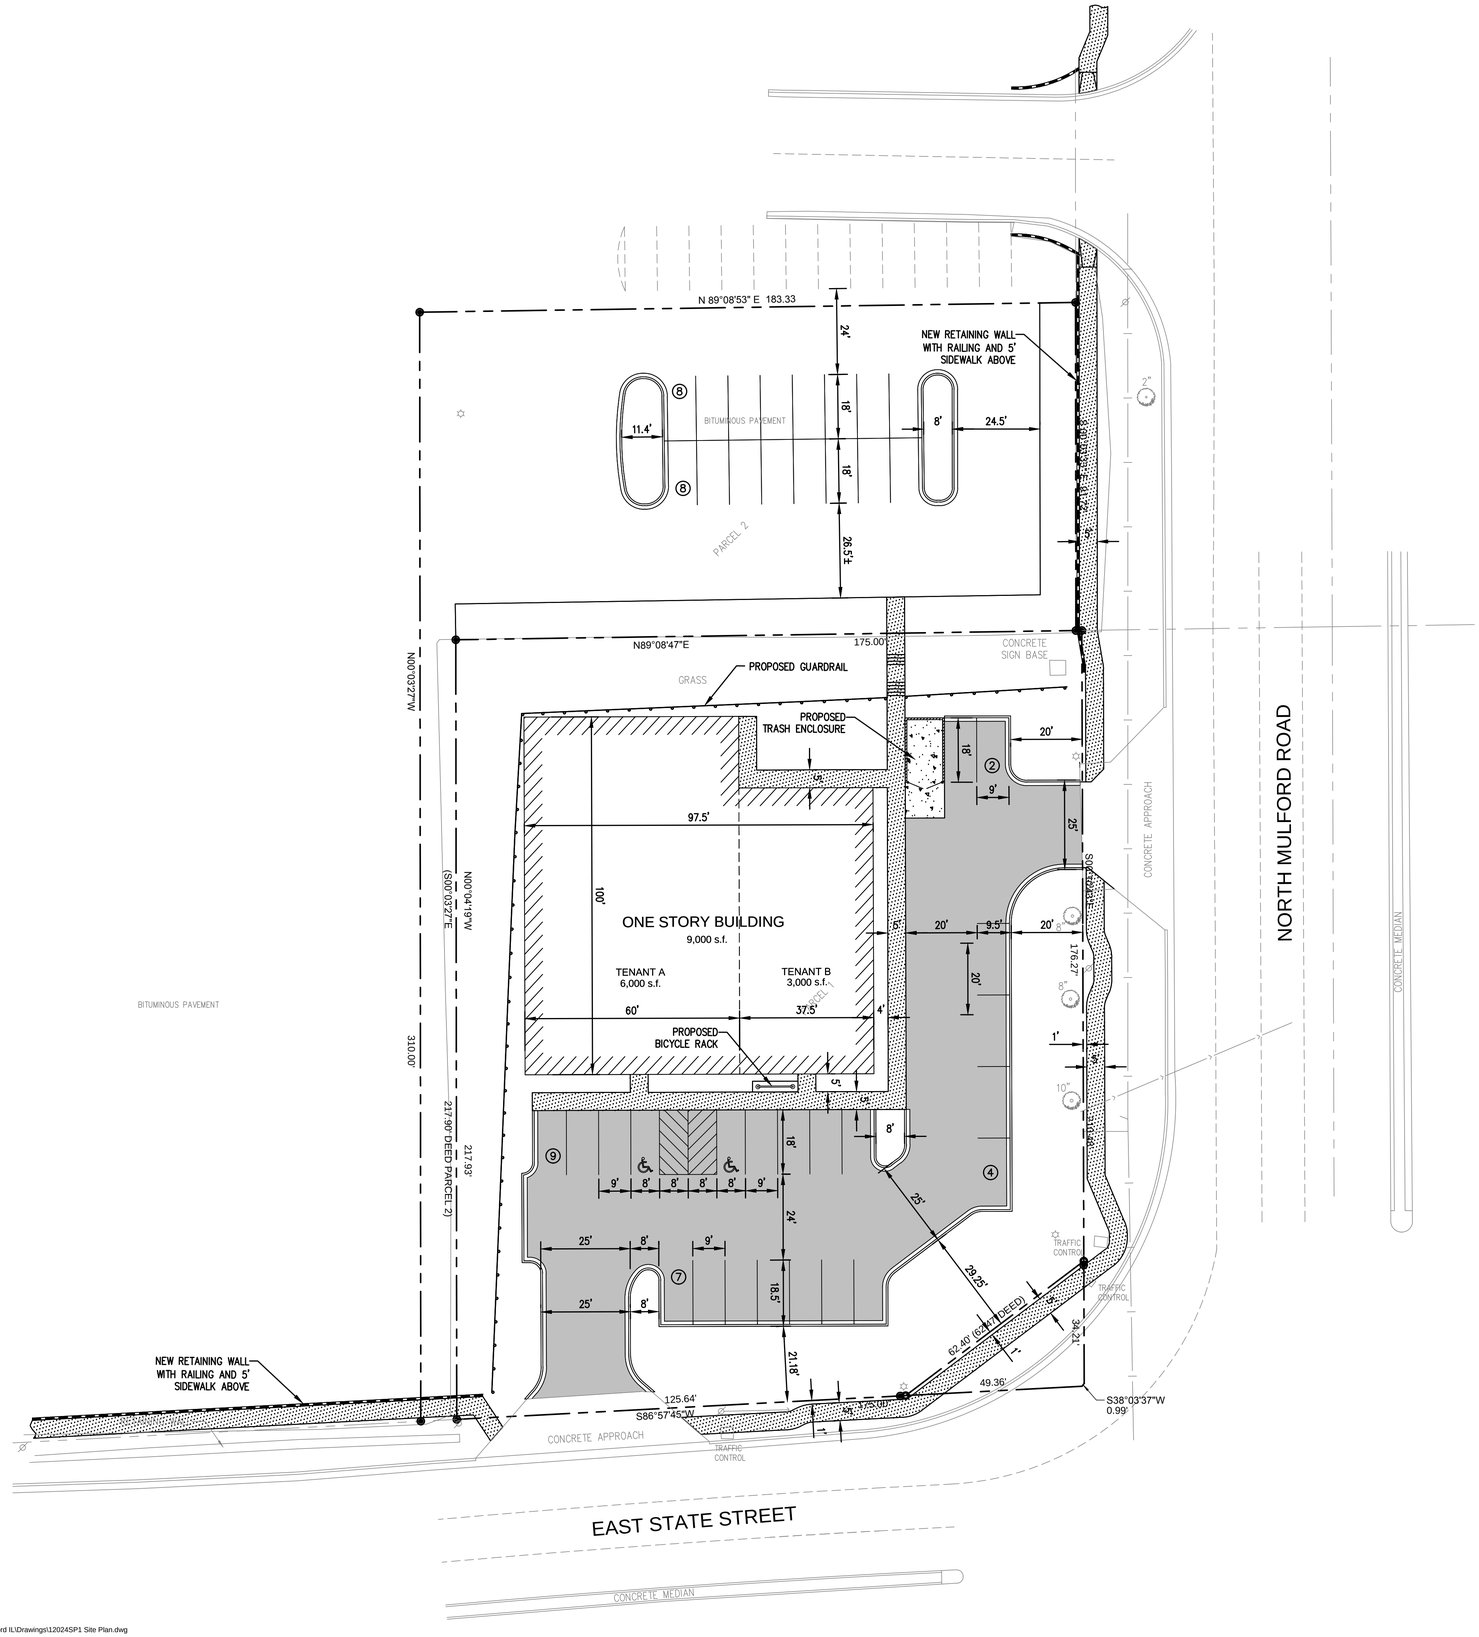

NORTH

SCALE: 1"= 20'

0 10' 20' 40'

Property Information:

Total Site Area: 1.13 Acres
Total Vehicle Parking: 38
Total Bicycle Parking: 4

Larson Engineering, Inc.
1488 Bond Street, Suite 100
Naperville, IL 60563-6503
630.357.0540 (f) 630.357.0164
www.larsonengr.com
ILLINOIS LICENSE NO. 184-001442

© 2012 Larson Engineering, Inc. All rights reserved.

Client:
QUATTRO DEVELOPMENT, LLC
1100 JORIE BOULEVARD, SUITE 238
OAK BROOK, IL 60523

Project Title:
PROPOSED RETAIL DEVELOPMENT
5946 E. STATE STREET
ROCKFORD, IL

Seal:

Date: May 31, 2012
Expires: November 30, 2013

Rev.	Date	Description
1	03.14.12	City Review
2	03.16.12	Client Review
3	03.23.12	Client Review
4	03.28.12	City Review
5	05.31.12	Sidewalk Revisions

Project #: 22120024.000
Drawn By: BJD
Checked By: JLG
Issue Date: 02.29.12

Sheet Title:
SITE PLAN

SP1.0

Sheet: 1 of 1

Y:\2012 Civil\22120024.000_Quattro Development LLC_Proposed Retail-Site Plan-Rockford IL\Drawings\12024SP1 Site Plan.dwg