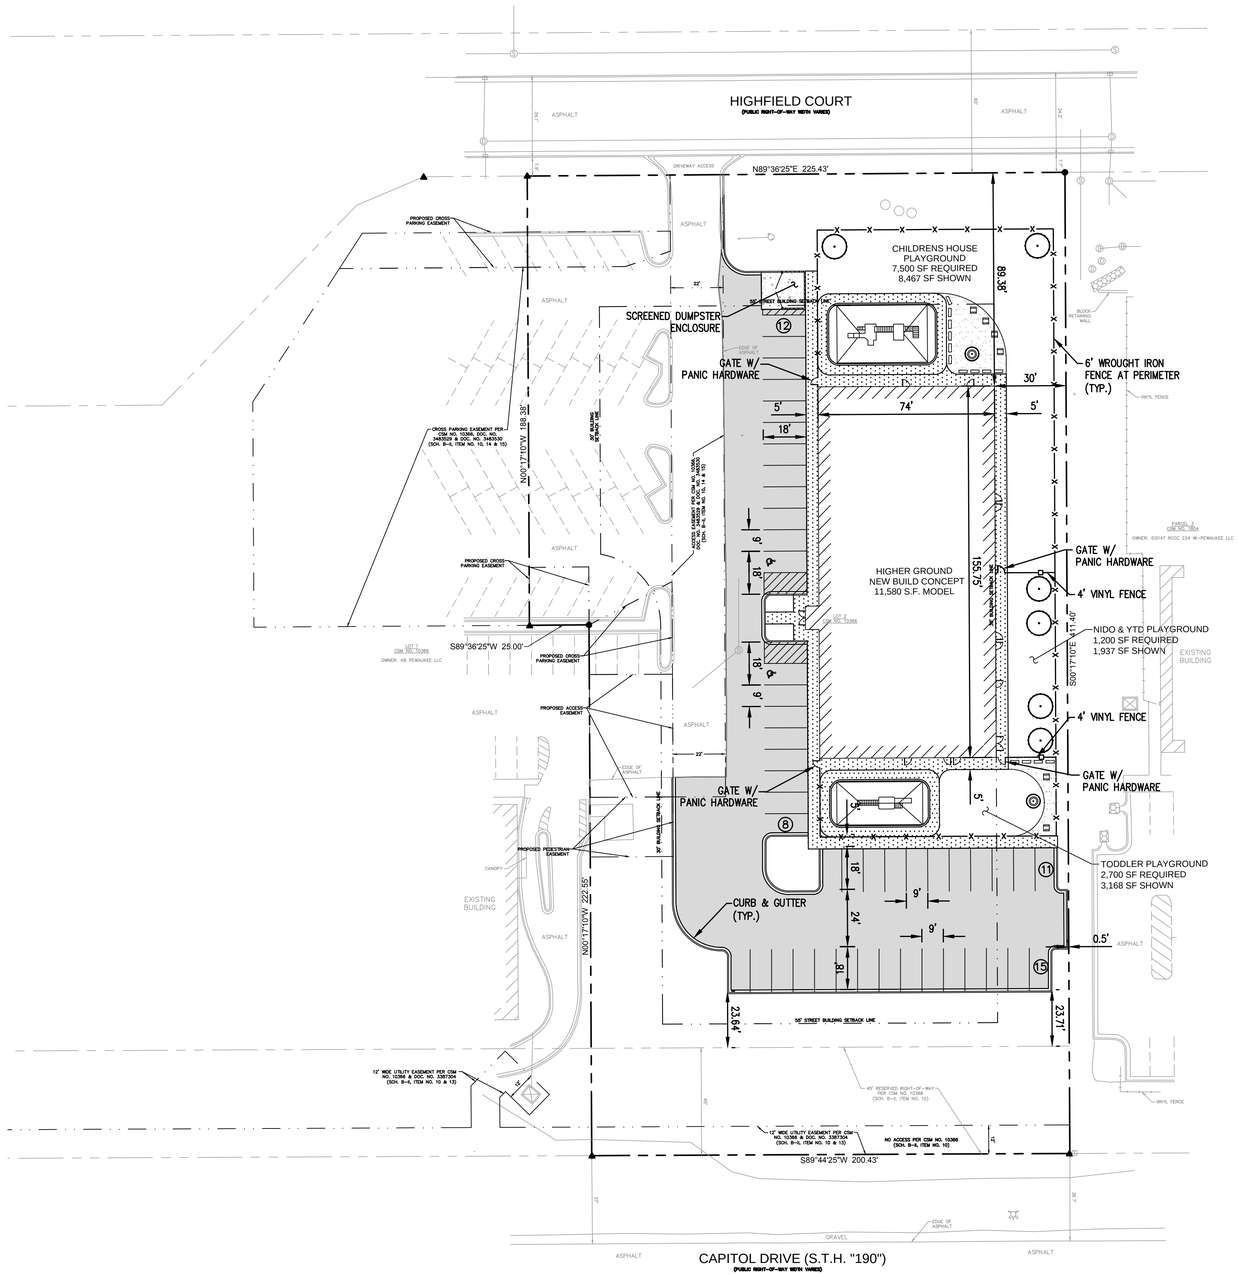

NORTH

SCALE: 1"=30'

0 15' 30' 60'

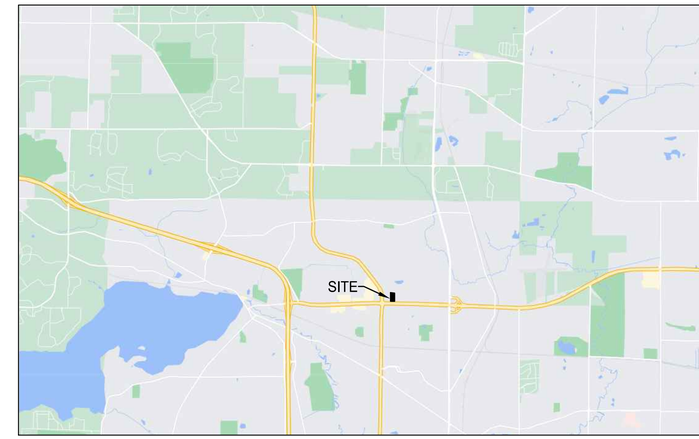

VICINITY MAP
N.T.S.

SITE DATA

Site Area: 87,092 S.F. (1.85 Acres)
Proposed Building: 11,580 S.F.
Building Fronts to the West

Parking:

46 Parking Spaces Provided (44 Standard & 2 Accessible)

Setbacks:

Front: 55'
Side: 30'
Rear: 55'

SURFACE LEGEND

ASPHALT PAVEMENT

CONCRETE SIDEWALK

CONCRETE PAVEMENT

Quattro Development

Project Title:

PROPOSED DEVELOPMENT

23877 HYFIELD COURT
PEWAUKEE, WI

Seal:

Date:
Expires:

Rev.	Date	Description

Project #: Pewaukee, WI (HGE)
Drawn By: BD
Checked By: RW / ML
Issue Date: 09.28.22

Sheet Title:

SITE PLAN - OPTION 2

SP2.0

Sheet: 1 of 1

G:\.shortcut-targets-by-id\0B8m3tB82PlmEU05hNzBWWkZWeGM\Project Files\Wisconsin\Pewaukee (HGE)\Development\Civil Engineer\Drawings\Site Plan\Alternate Site Plans\Option 2-220928\SP1 Site Plan.dwg